




SOURCE: TOWNSHIP OF WOODBRIDGE TAX MAPS & 2007 AERIAL ORTHOMAGERY

LEGEND:

- BROWNFIELD SITES
- PROPOSED BROWNFIELD DEVELOPMENT AREA (BDA)

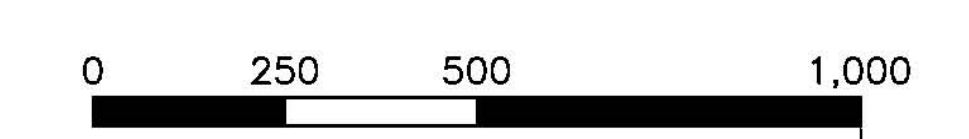

PROJECT : TOWNSHIP OF WOODBRIDGE BROWNFIELD DEVELOPMENT AREA WOODBRIDGE, NEW JERSEY		
DESCRIPTION : AERIAL SITE PLAN SHOWING BROWNFIELD PROPERTIES		
DRAWN BY : RC	SCALE : 1"=250'	DATE : 10/16/09
CHECKED BY : MM	REVISION :	PROJECT # P09316